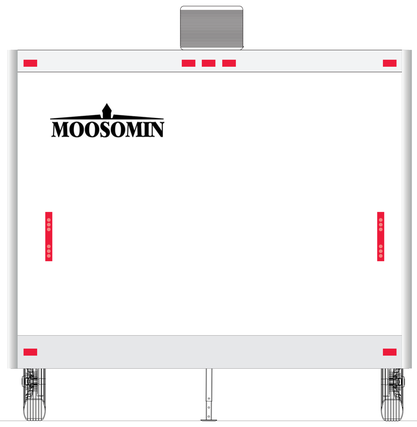

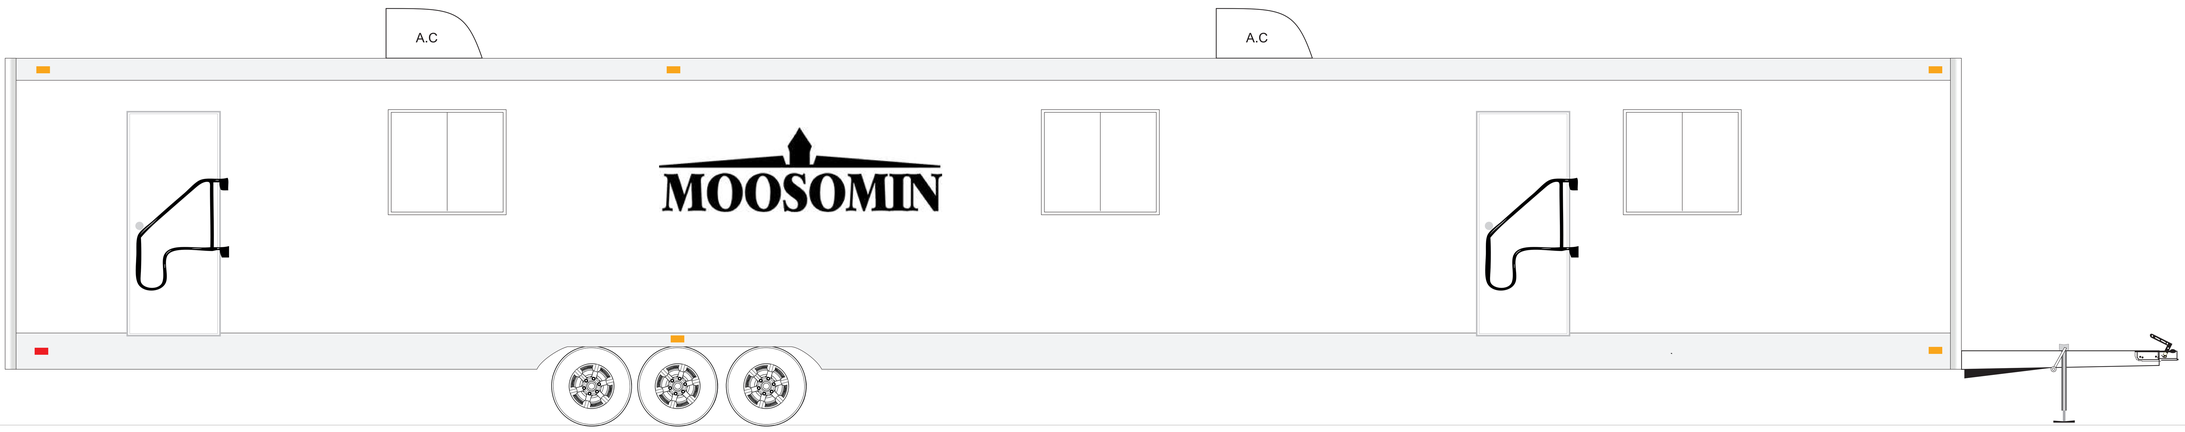

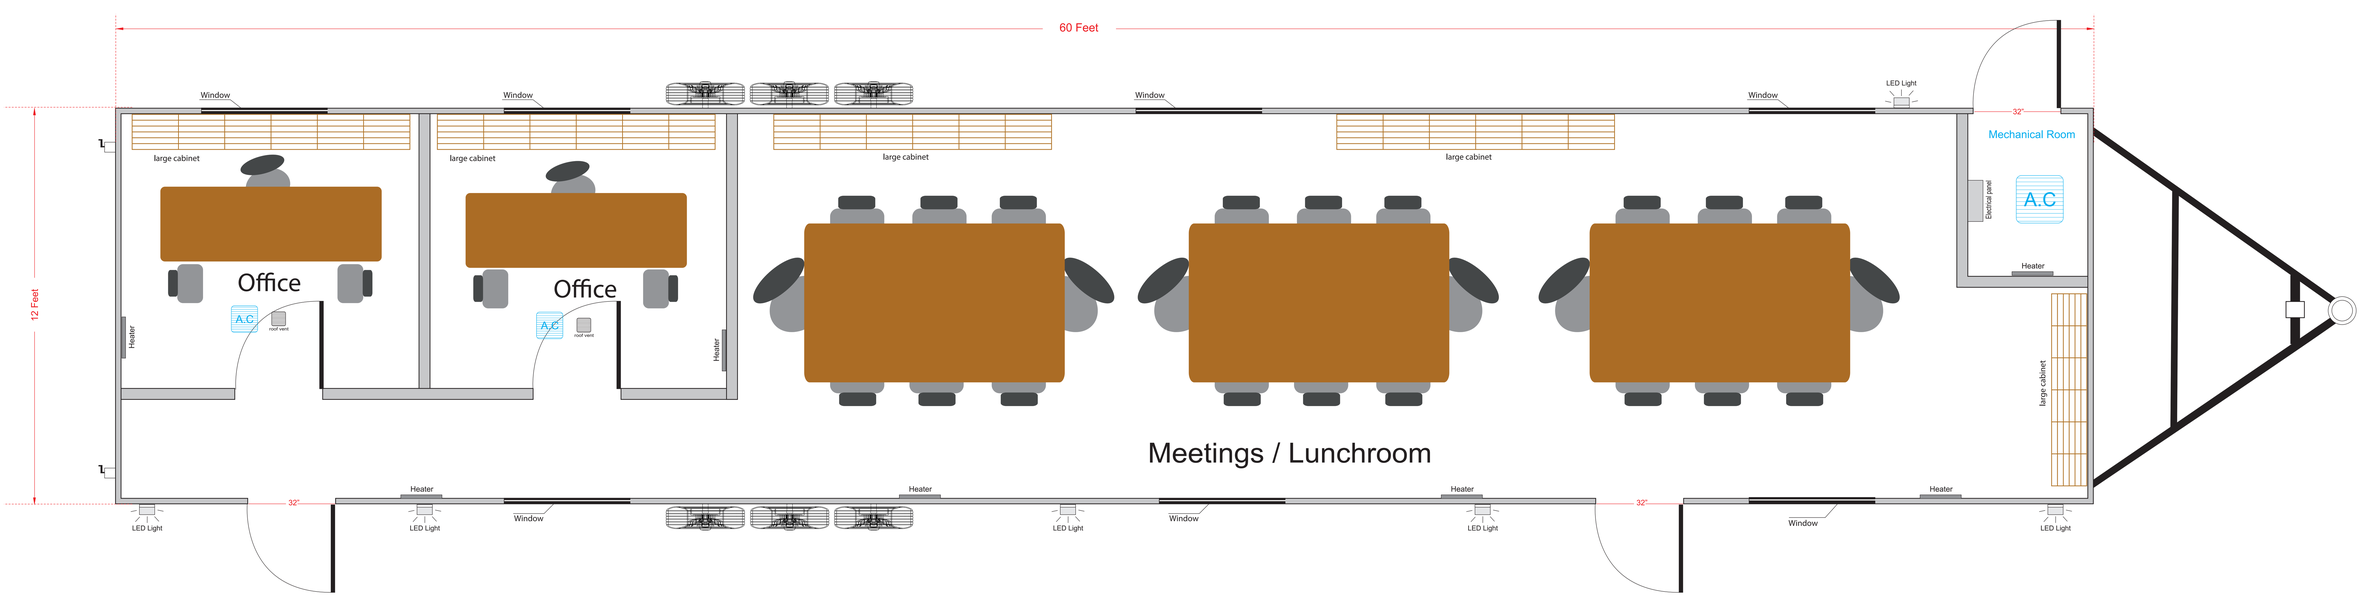

Approved by: _____

Signature: _____

Date: / /

833 Rue Beriault
Longueuil
Tel.: 1 855 550 3033
Info@niutoilet.com

Trailer 60x12 feet - Office Trailer & Bathroom

Peterborough- Modular Office

Date: 20-03-2024