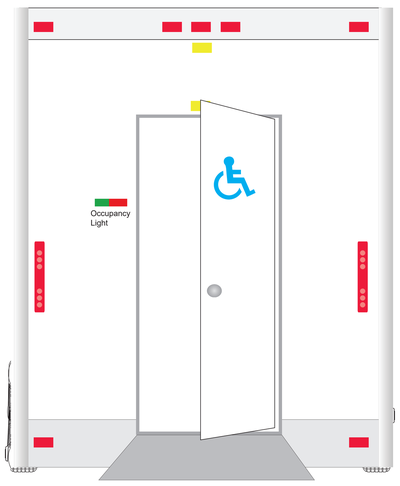


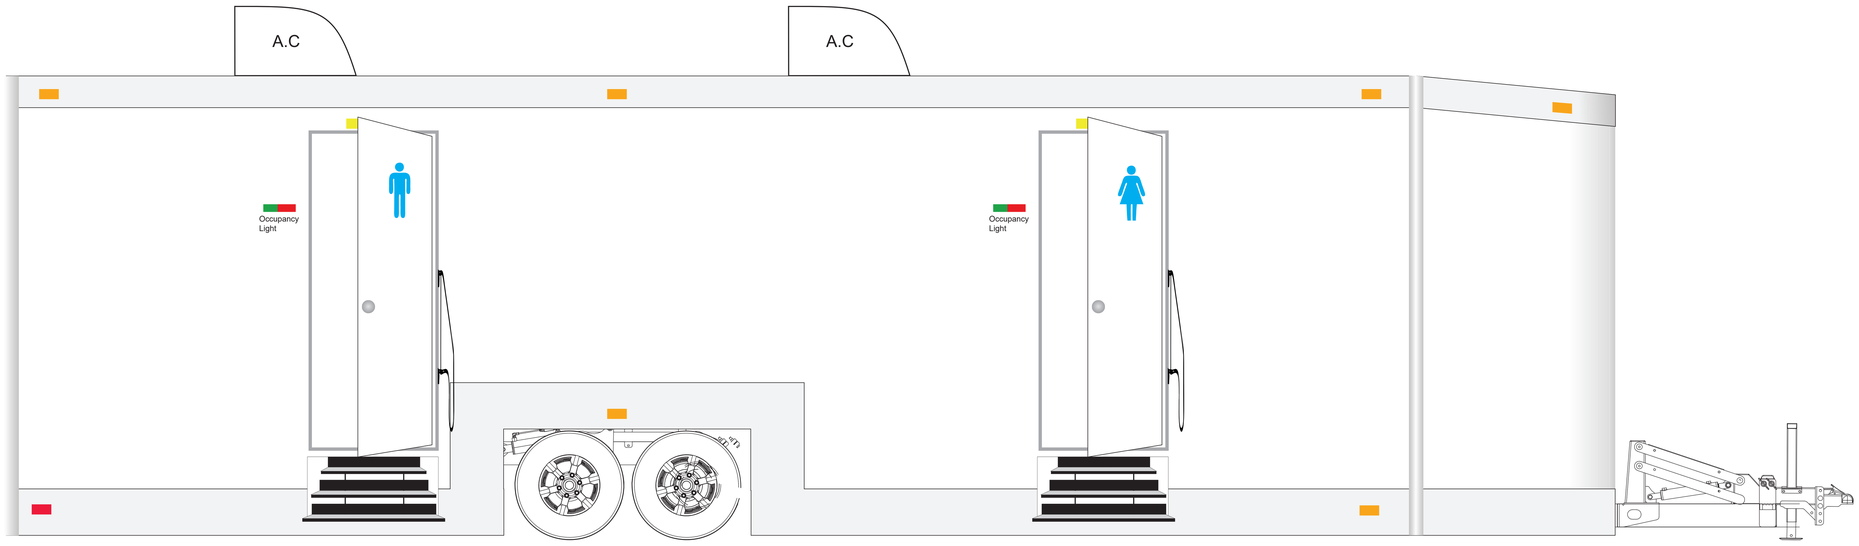


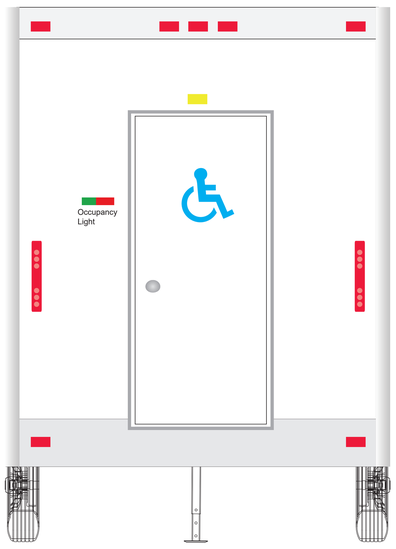


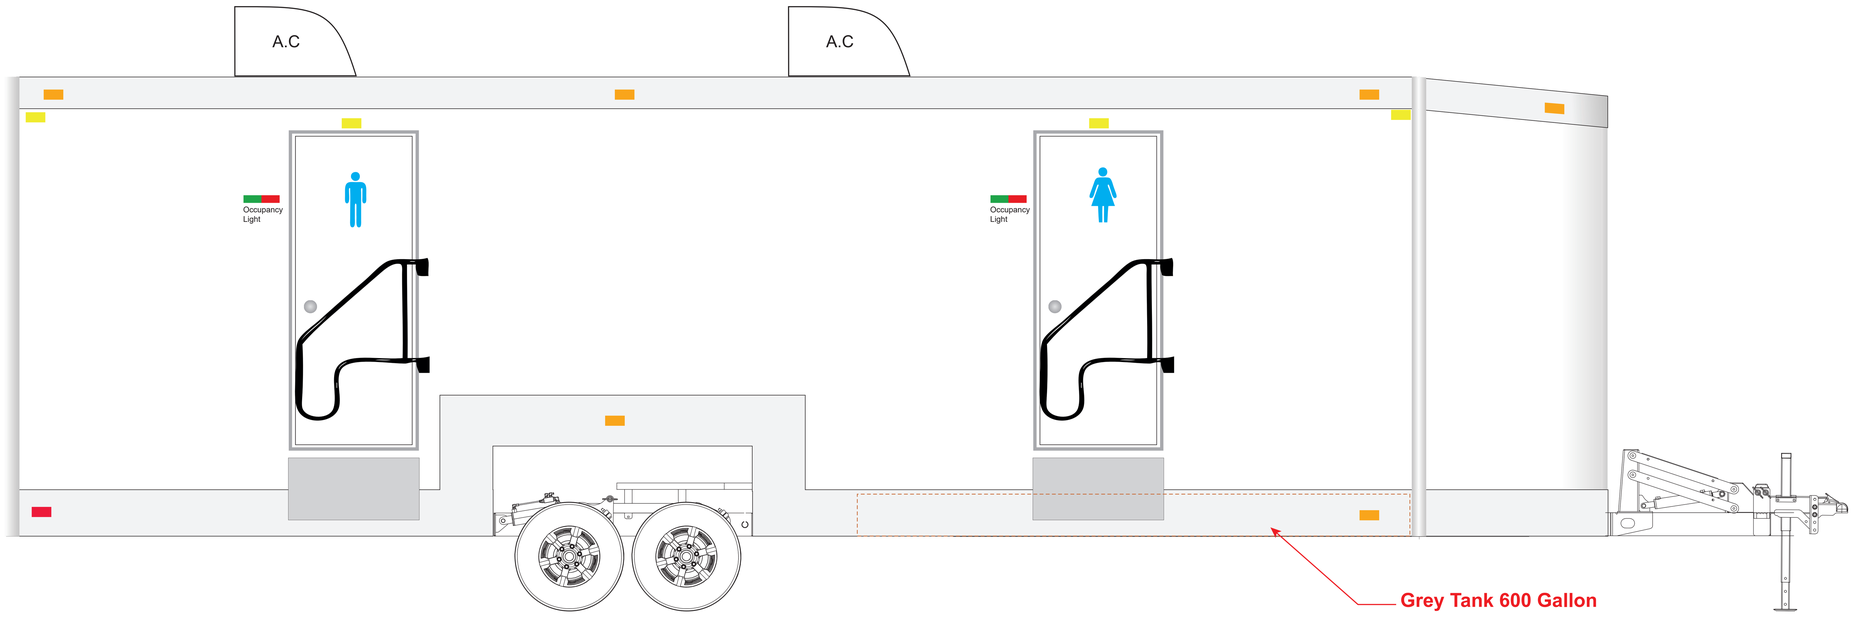


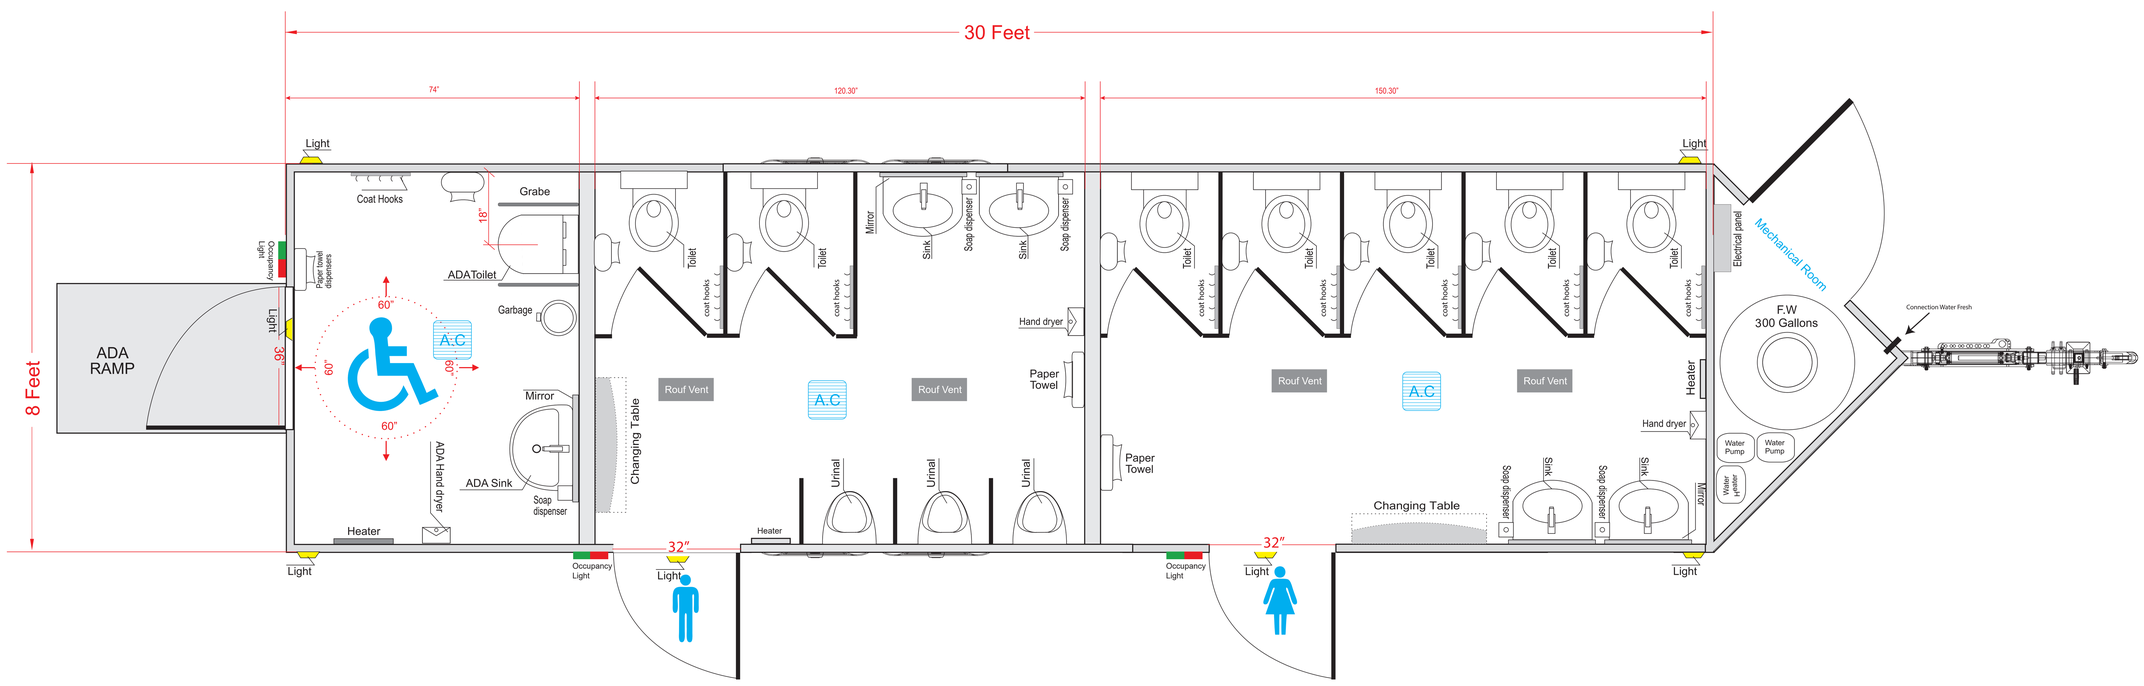


Approved by: _____

Signature: _____

Date: ___ / ___ / _____

niu™
833 Rue Beriault
Longueuil
Tel.: 1 855 550 3033
Info@niutoilet.com

Location: Mobilio5 30x8 feet Toilets Mens & Toilets Womens & ADA Toilet

Andrews County

Date: 29 May 2025